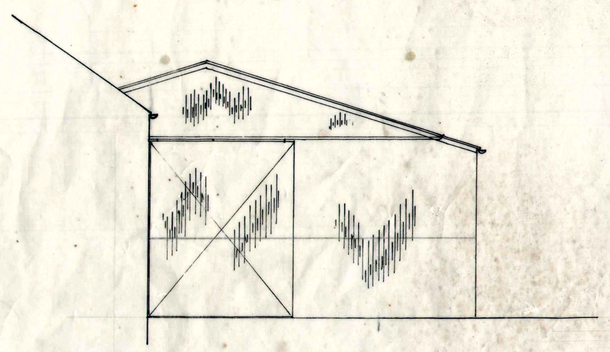

N. W. ELEVATION.

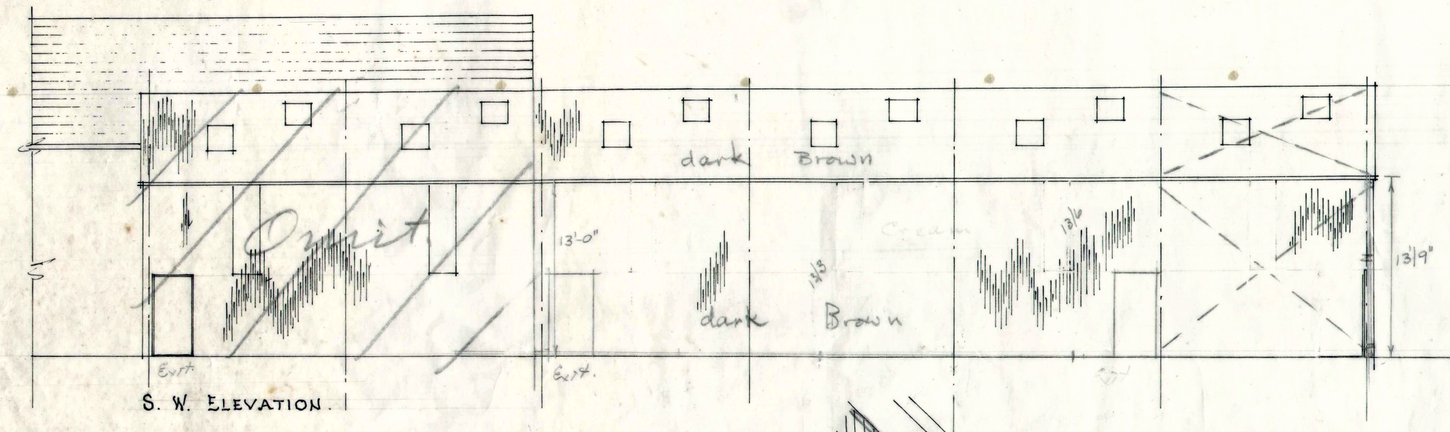


S. W. ELEVATION.

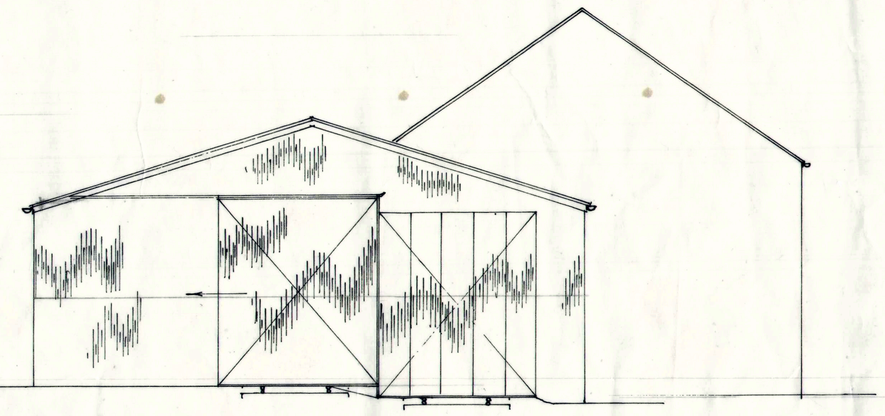

S. E. ELEVATION.

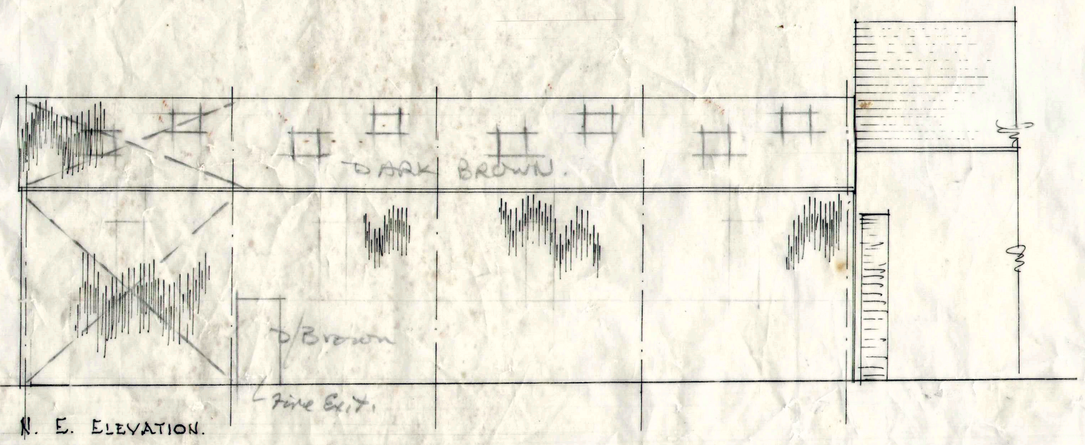


N. E. ELEVATION.
Scale: 1 inch represents 8 feet.

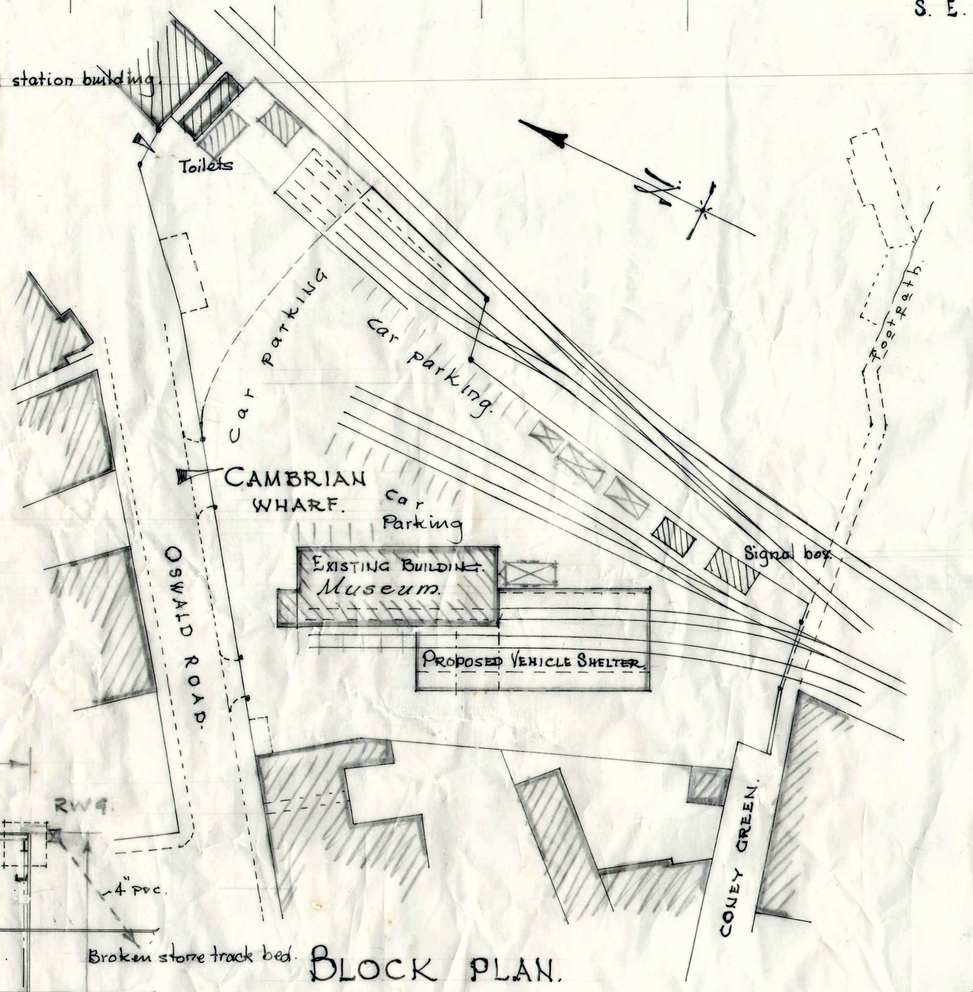


BLOCK PLAN.
Scale: 1/500.

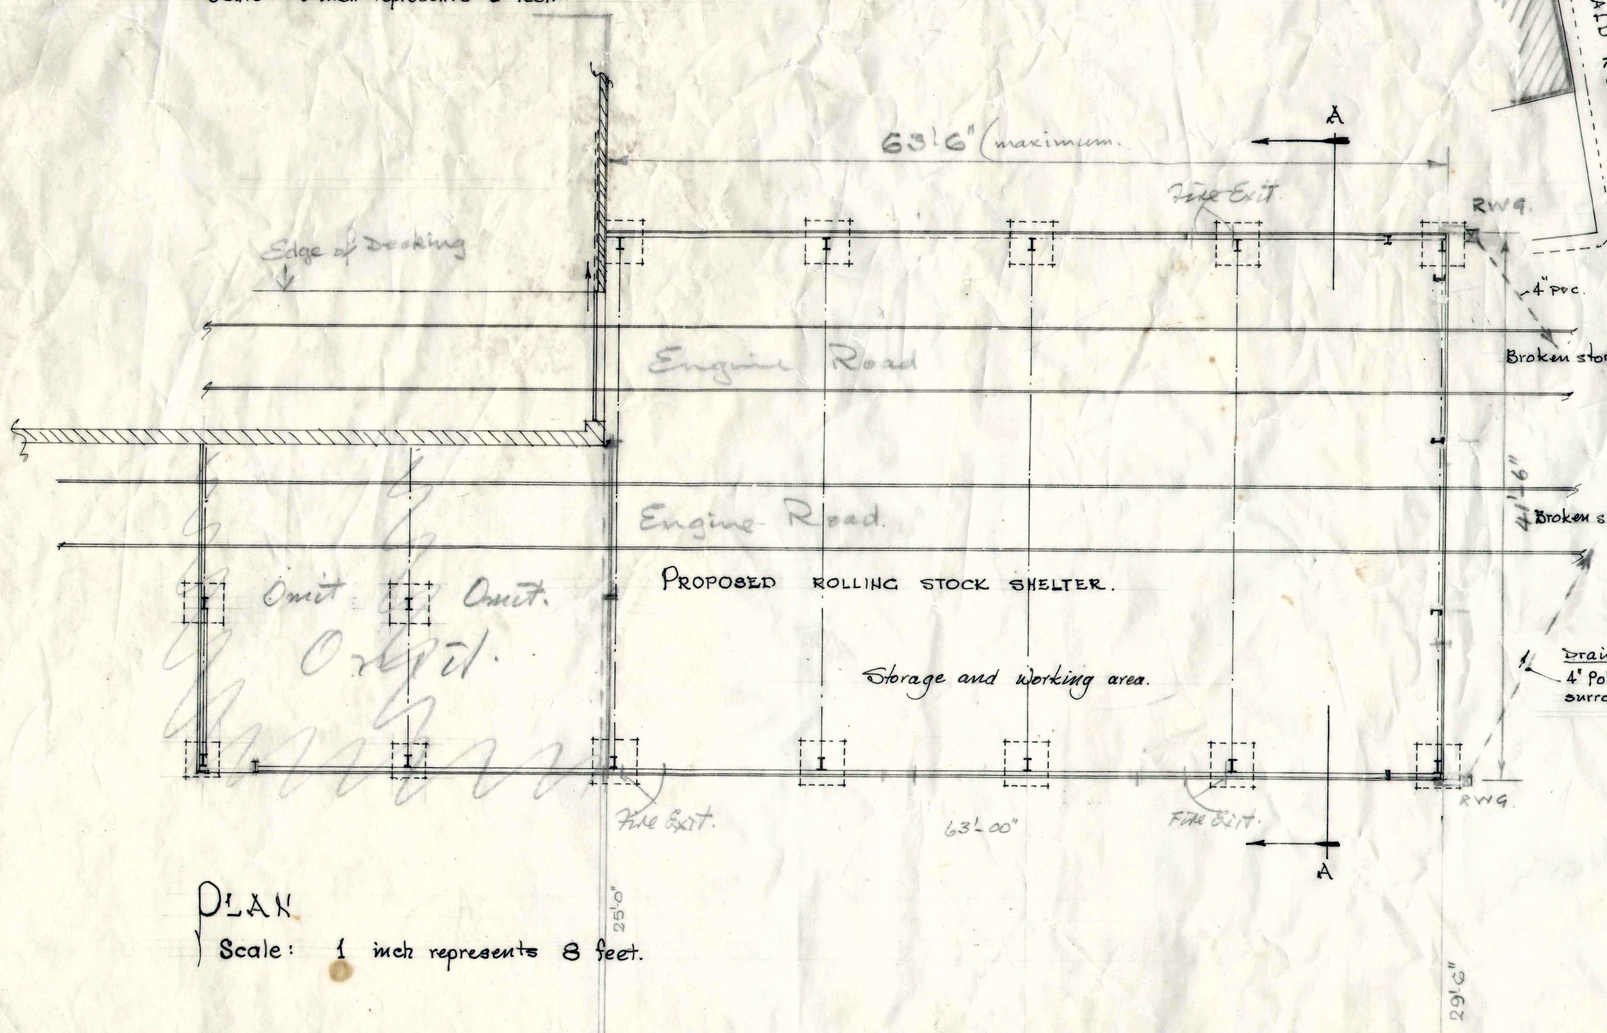


PLAN
Scale: 1 inch represents 8 feet.

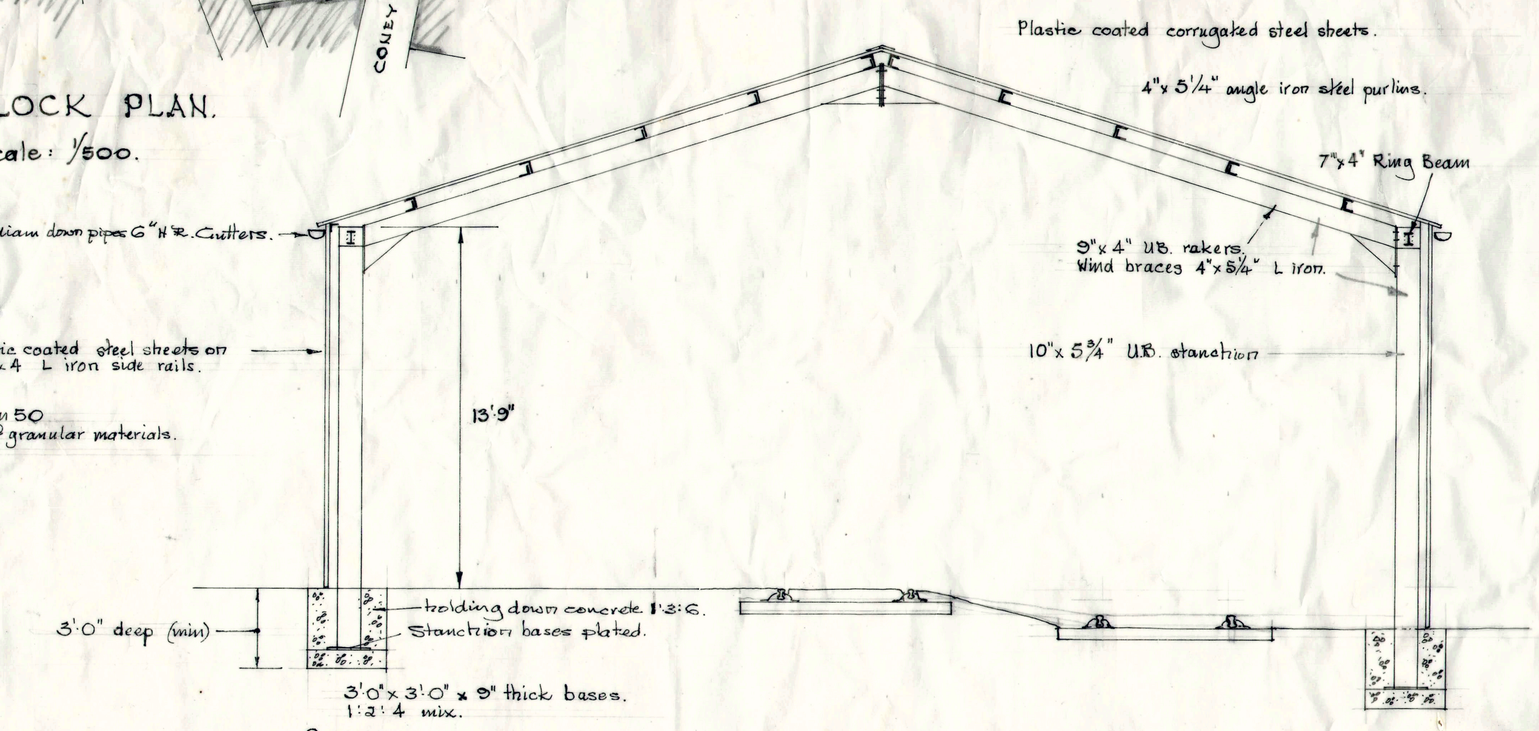


SECTION A-A.
Scale: 1 inch represents 4 feet.

PROPOSED ROLLING STOCK SHELTER AT CAMBRIAN WHARF. OSWALD ROAD. OSWESTRY. FOR THE CAMBRIAN RAILWAYS. SOCIETY LIMITED.

WILFRED H. JONES. BUILDING DRAUGHTSMAN. MEMORIAL HALL. SMITHFIELD STREET. OSWESTRY.